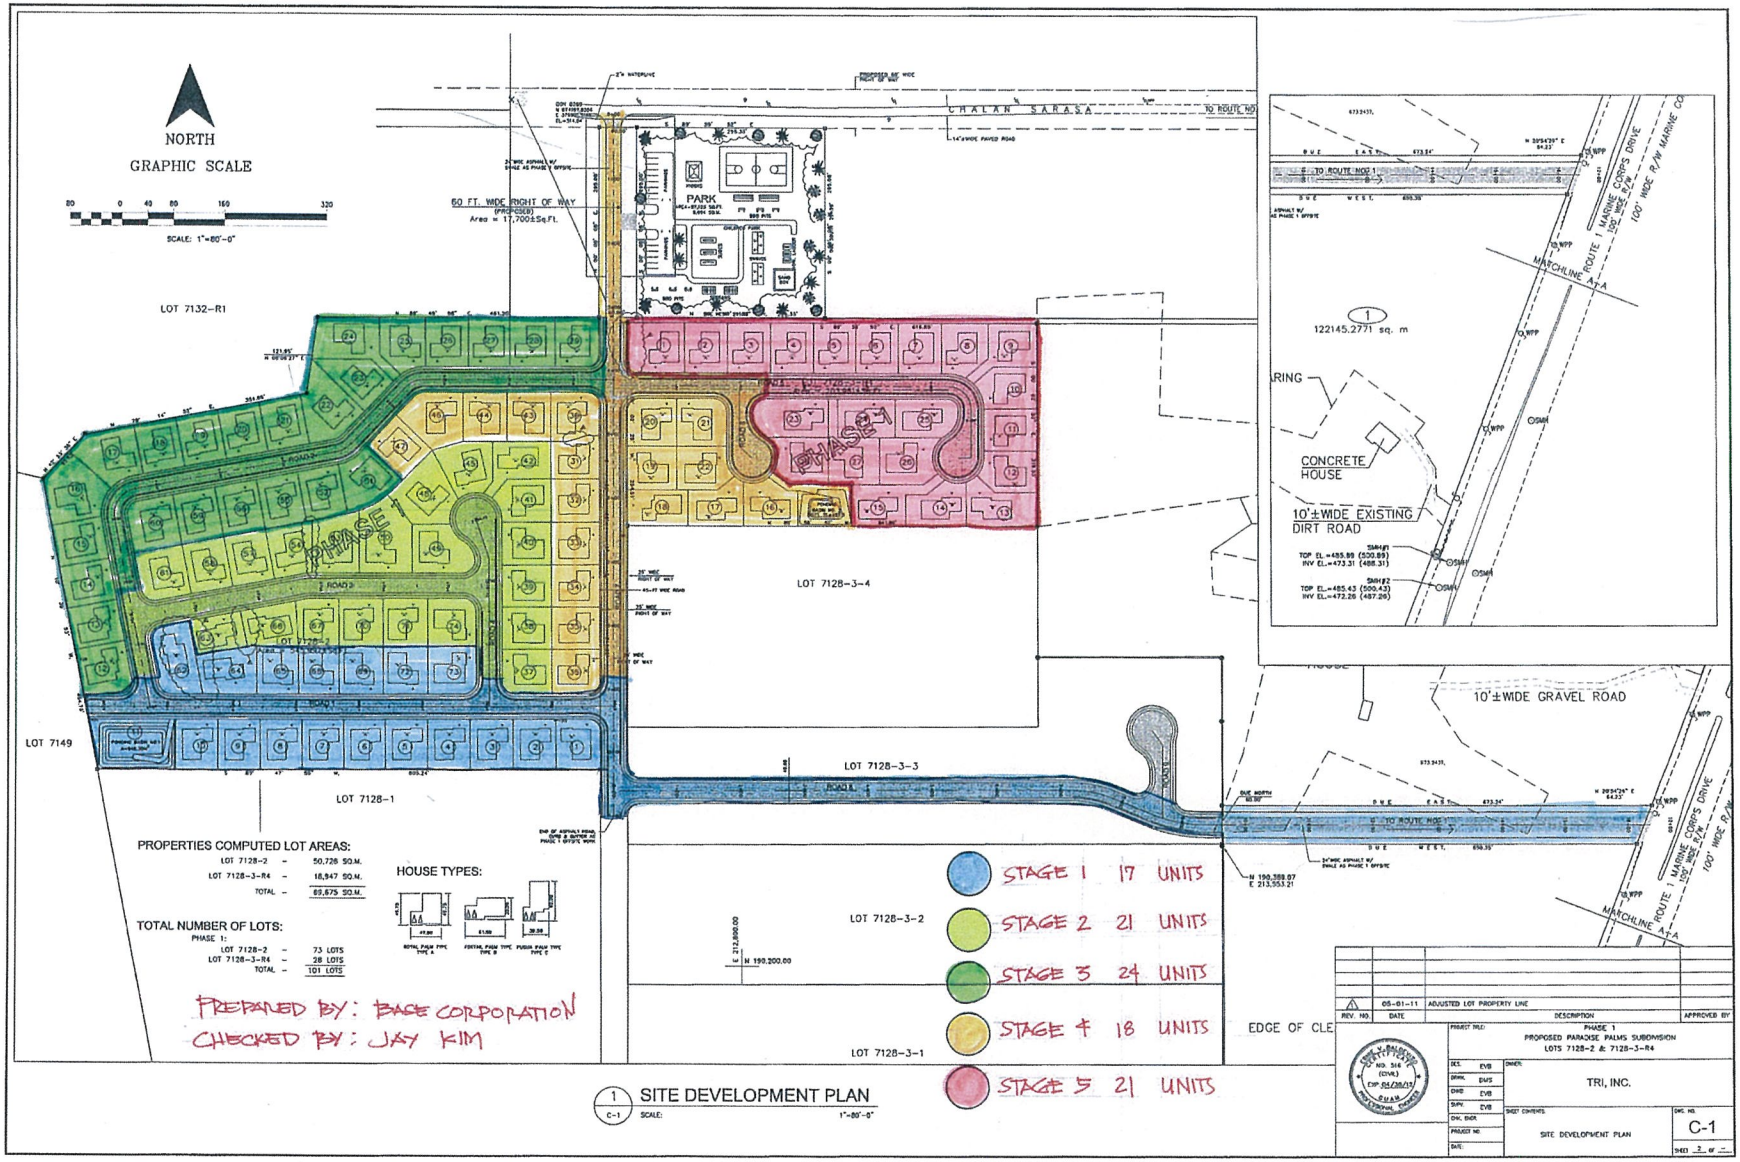

1 C-1 SITE DEVELOPMENT PLAN
SCALE: 1"=80'-0"